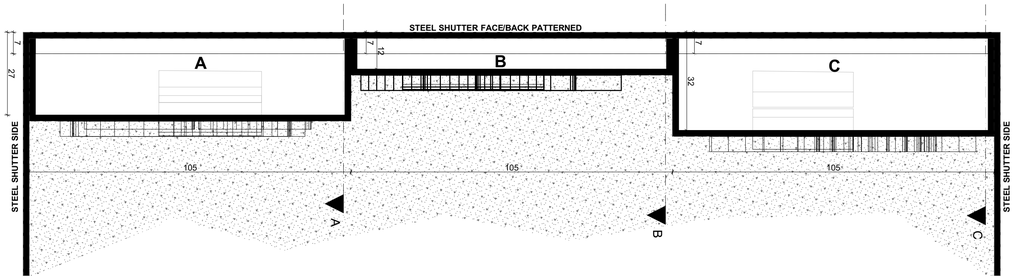

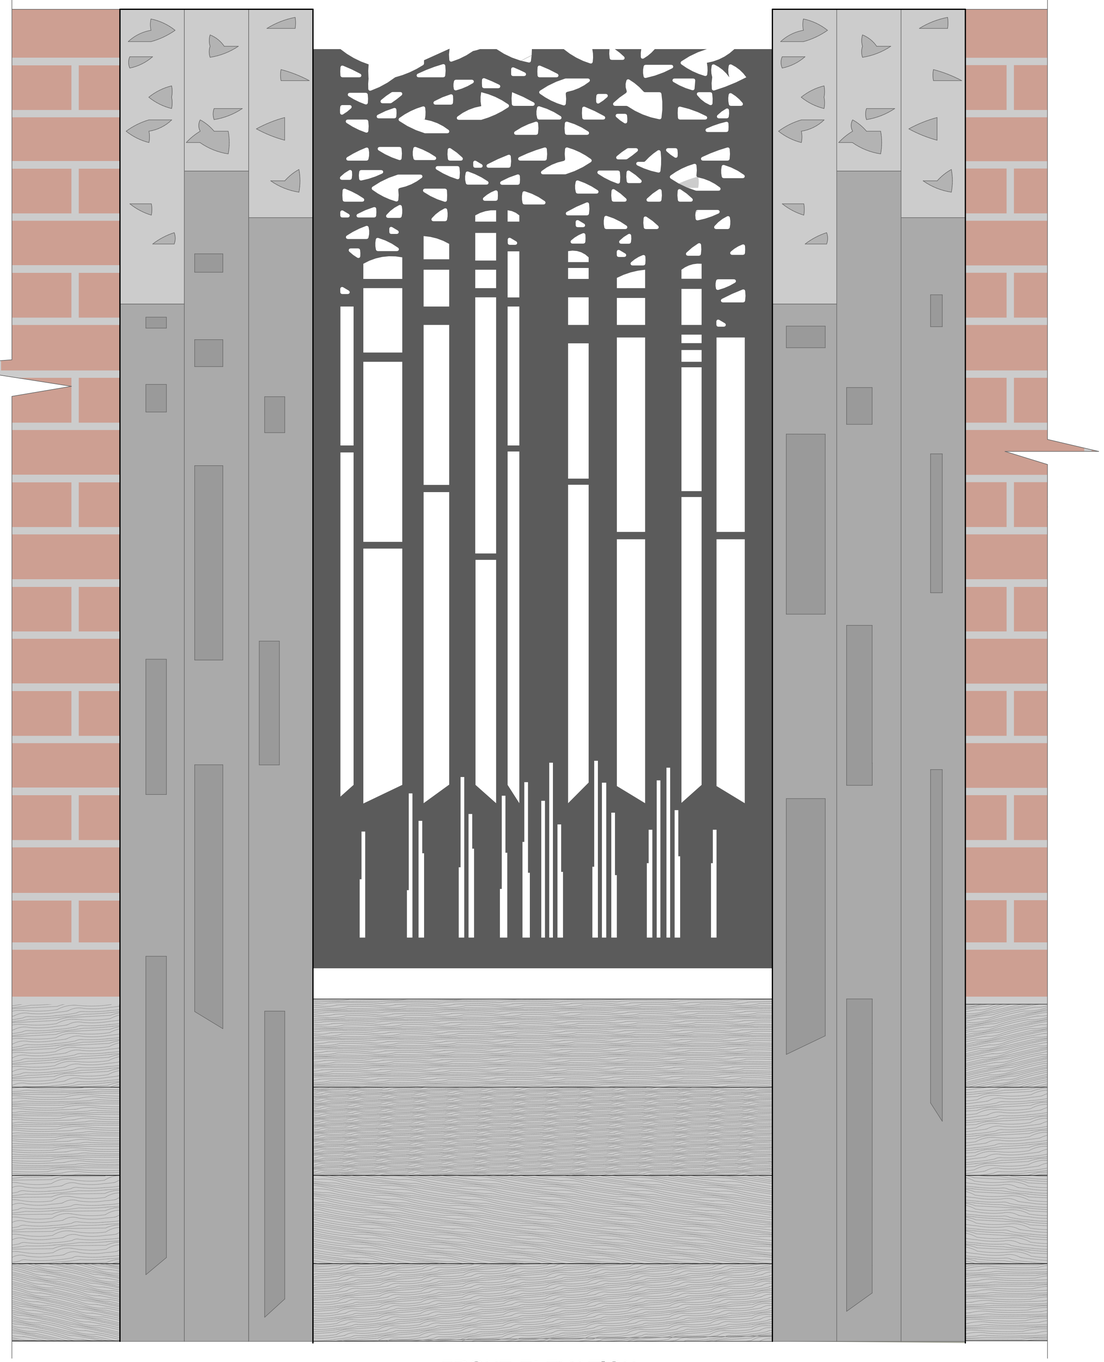

FRONT ELEVATION

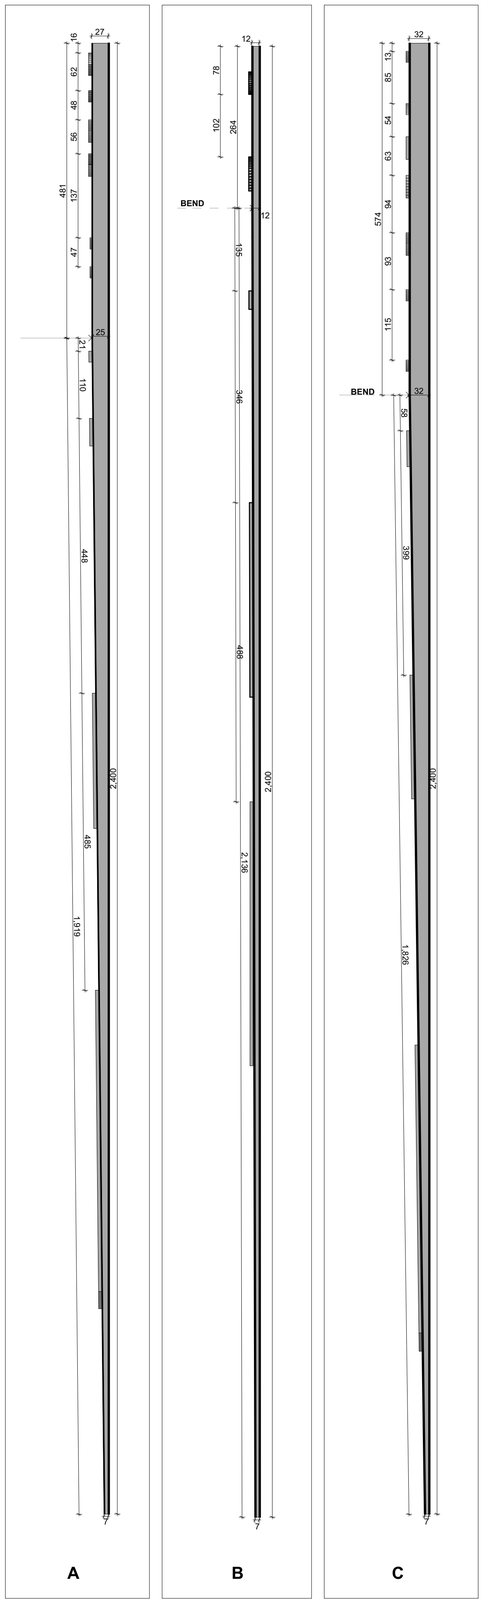

CROSS SECTIONS

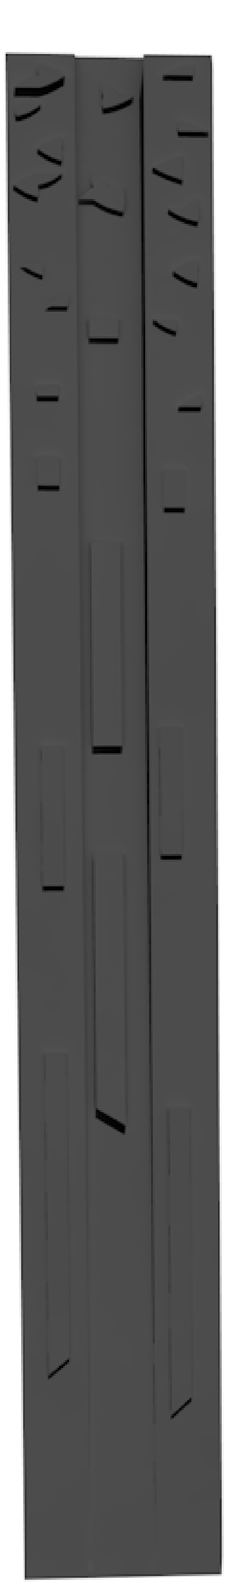

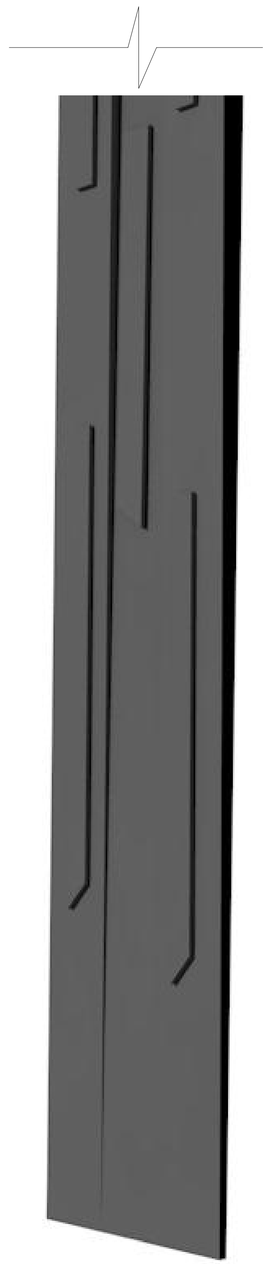

3D VIEW OF RELIEF

BROADMEAD
artisanal living

CLIENT	NATAL BOARD of PROPERTY ADMINISTRATORS
PROJECT	BROADMEAD ESTATE PROPOSED ROAD BOUNDARY WALL 40 HAYGARTH RD, KLOOF, DBN
DRAWING	PROPOSED ROAD BOUNDARY WALL COLUMN FORMWORK A1
	XO CONSULTANCY TEL:031 765 1650 FAX:086 231 2281 22 QUARRY RD, ASSAGAY, 3610, DBN
ARCHITECT	WERNER CLOETE- B. ARCH. STUD (UFS) - ST1948 cell 0845209286 / werner@xoconsultancy.co.za MAGDA CLOETE- B. ARCH. (UFS) - PR ARCH 21328 cell 0844059602 / magda@xoconsultancy.co.za